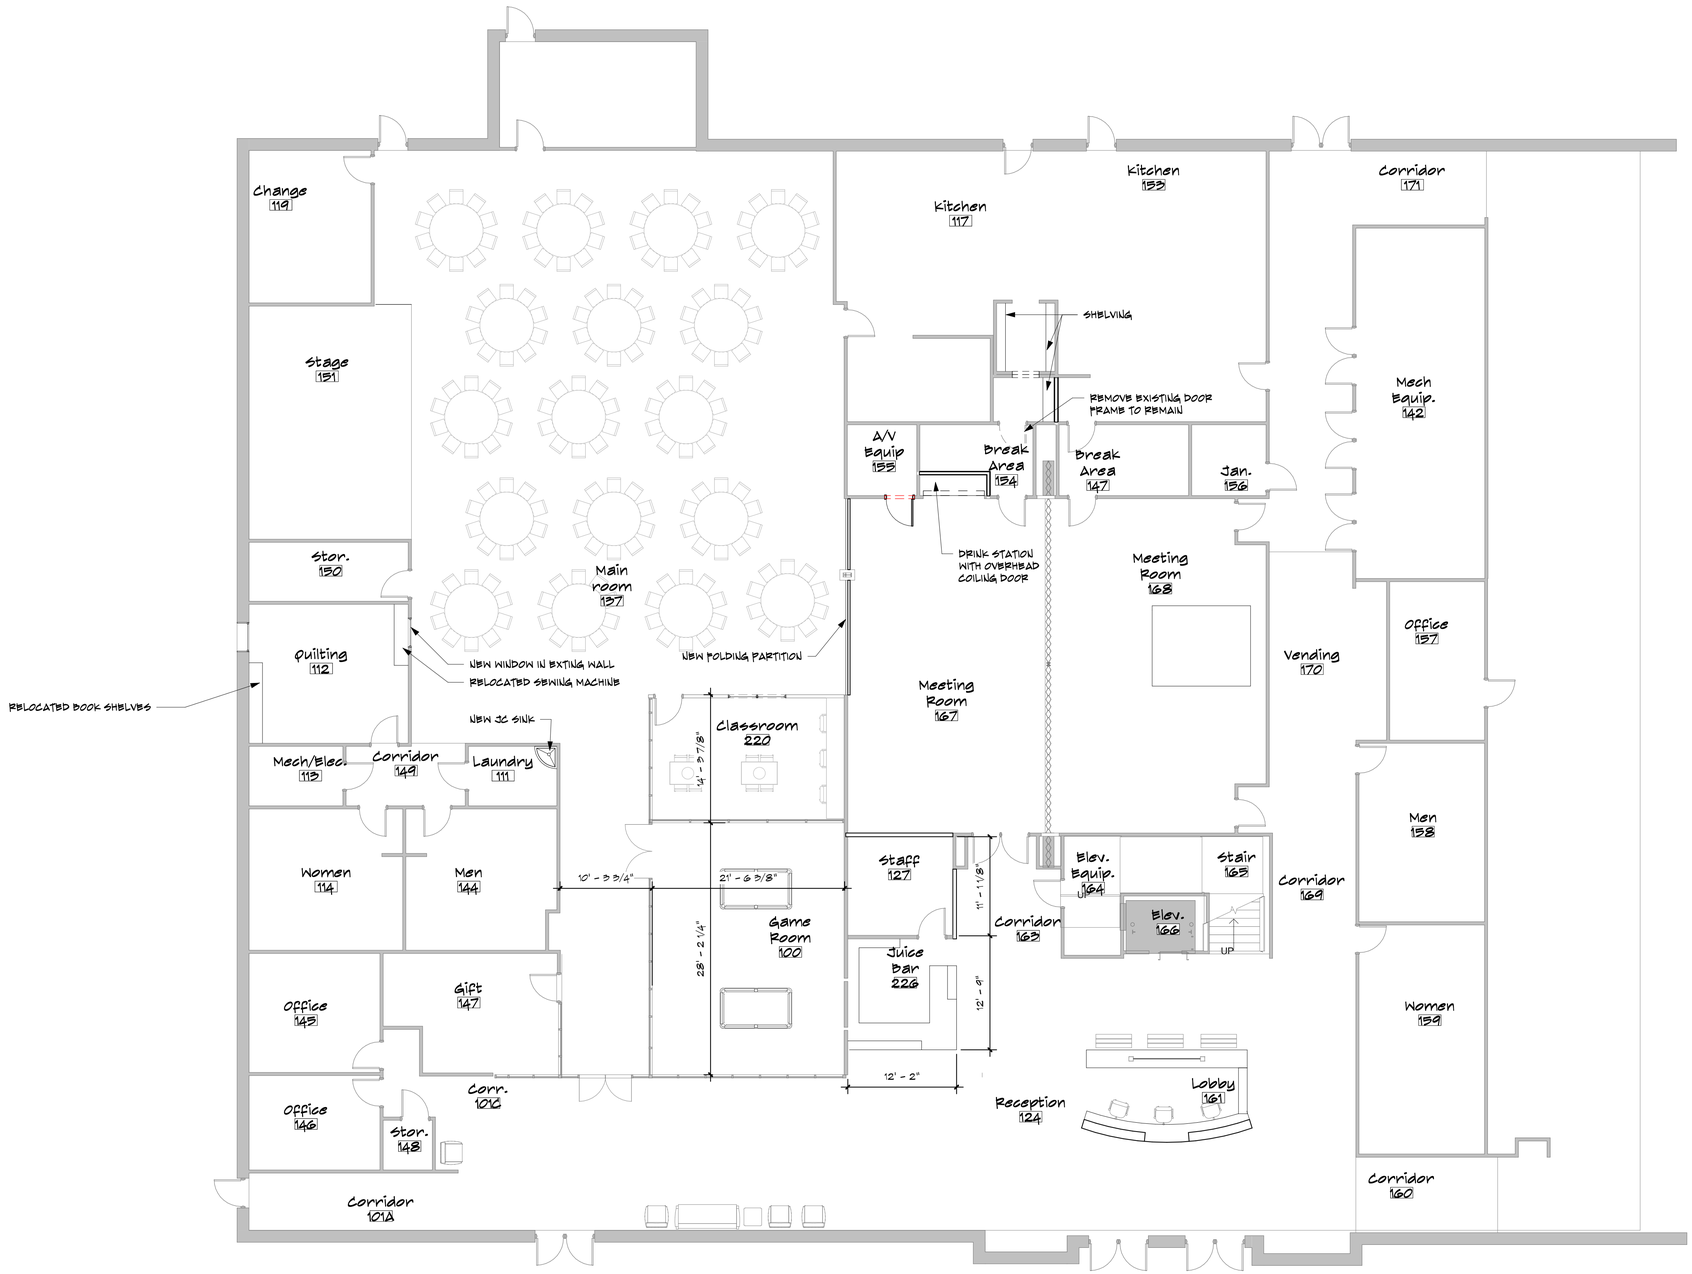

1 1ST LEVEL NEW LAYOUT
1/8" = 1'-0"

BLACK CORLEY OWENS+ HUGHES
ARCHITECTS
219 W SOUTH ST
BENTON, AR 72015
501 315 7686 TEL
501 315 0487 FAX

Bishop Park The Center
BRYANT, ARKANSAS

No.	Date

Project number
Project Number

Sheet Title
1st Level New Layout

Date

A1.0