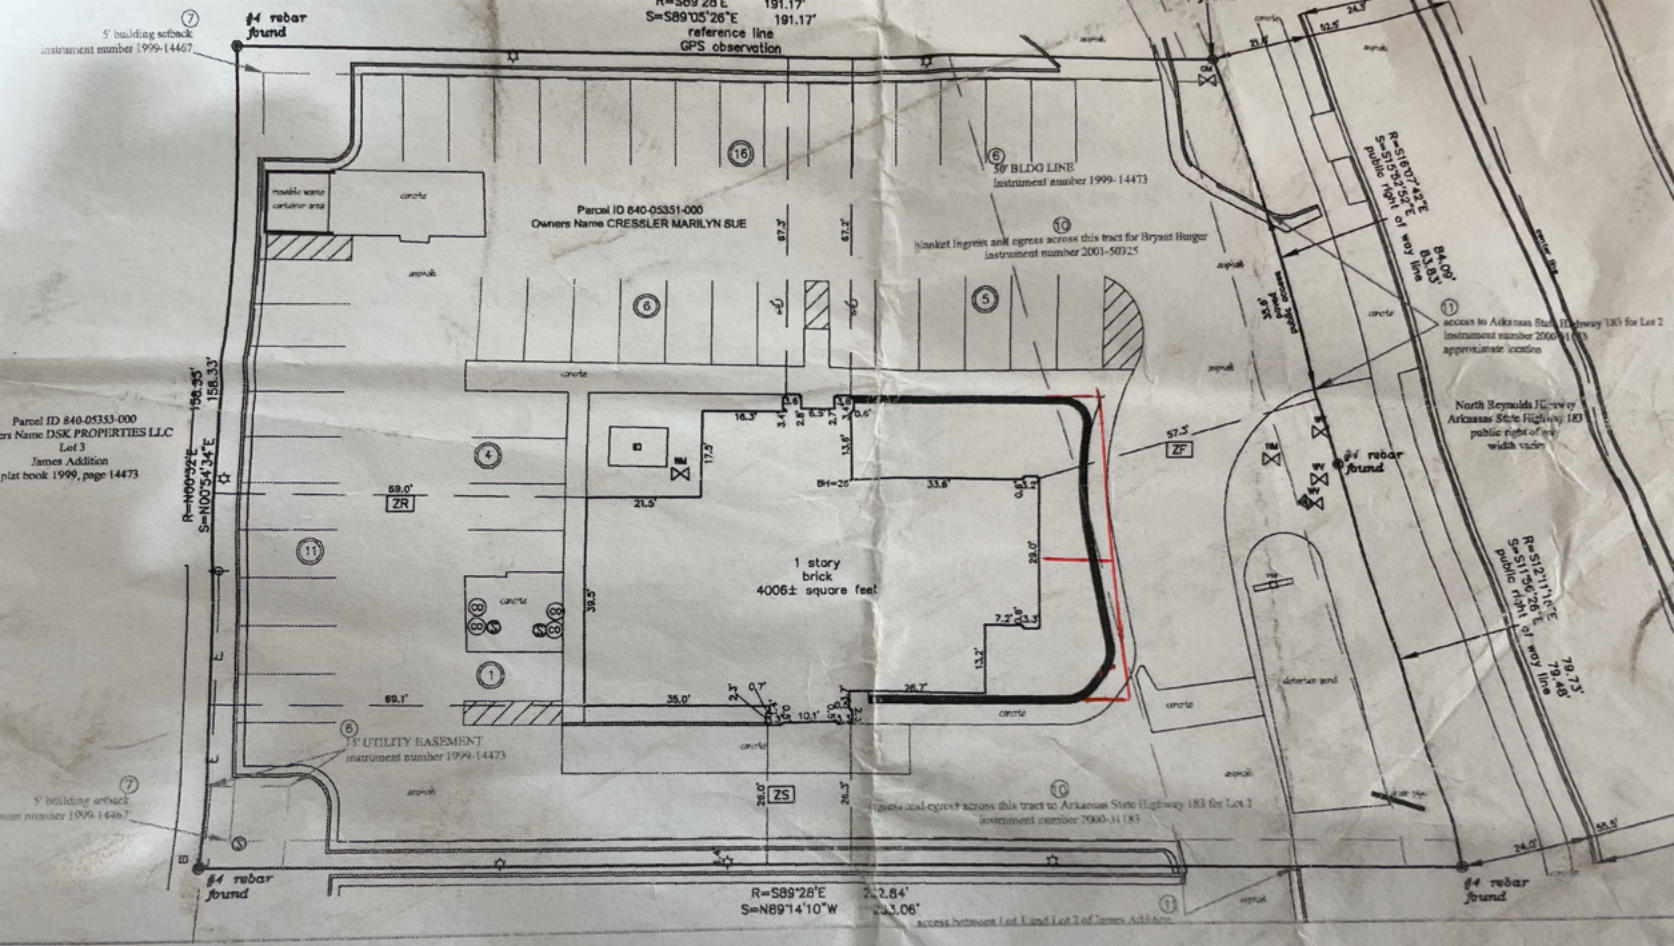

12'
From wall to