HOPE CONSULTING
ENGINEERS • SURVEYORS

129 North Main Street
Benton, Arkansas 72015
office: (501) 315-2626
fax: (501) 315-0024
www.HopeConsulting.com

23-0776
Drawing No.

811 Know what's below. Call before you dig.

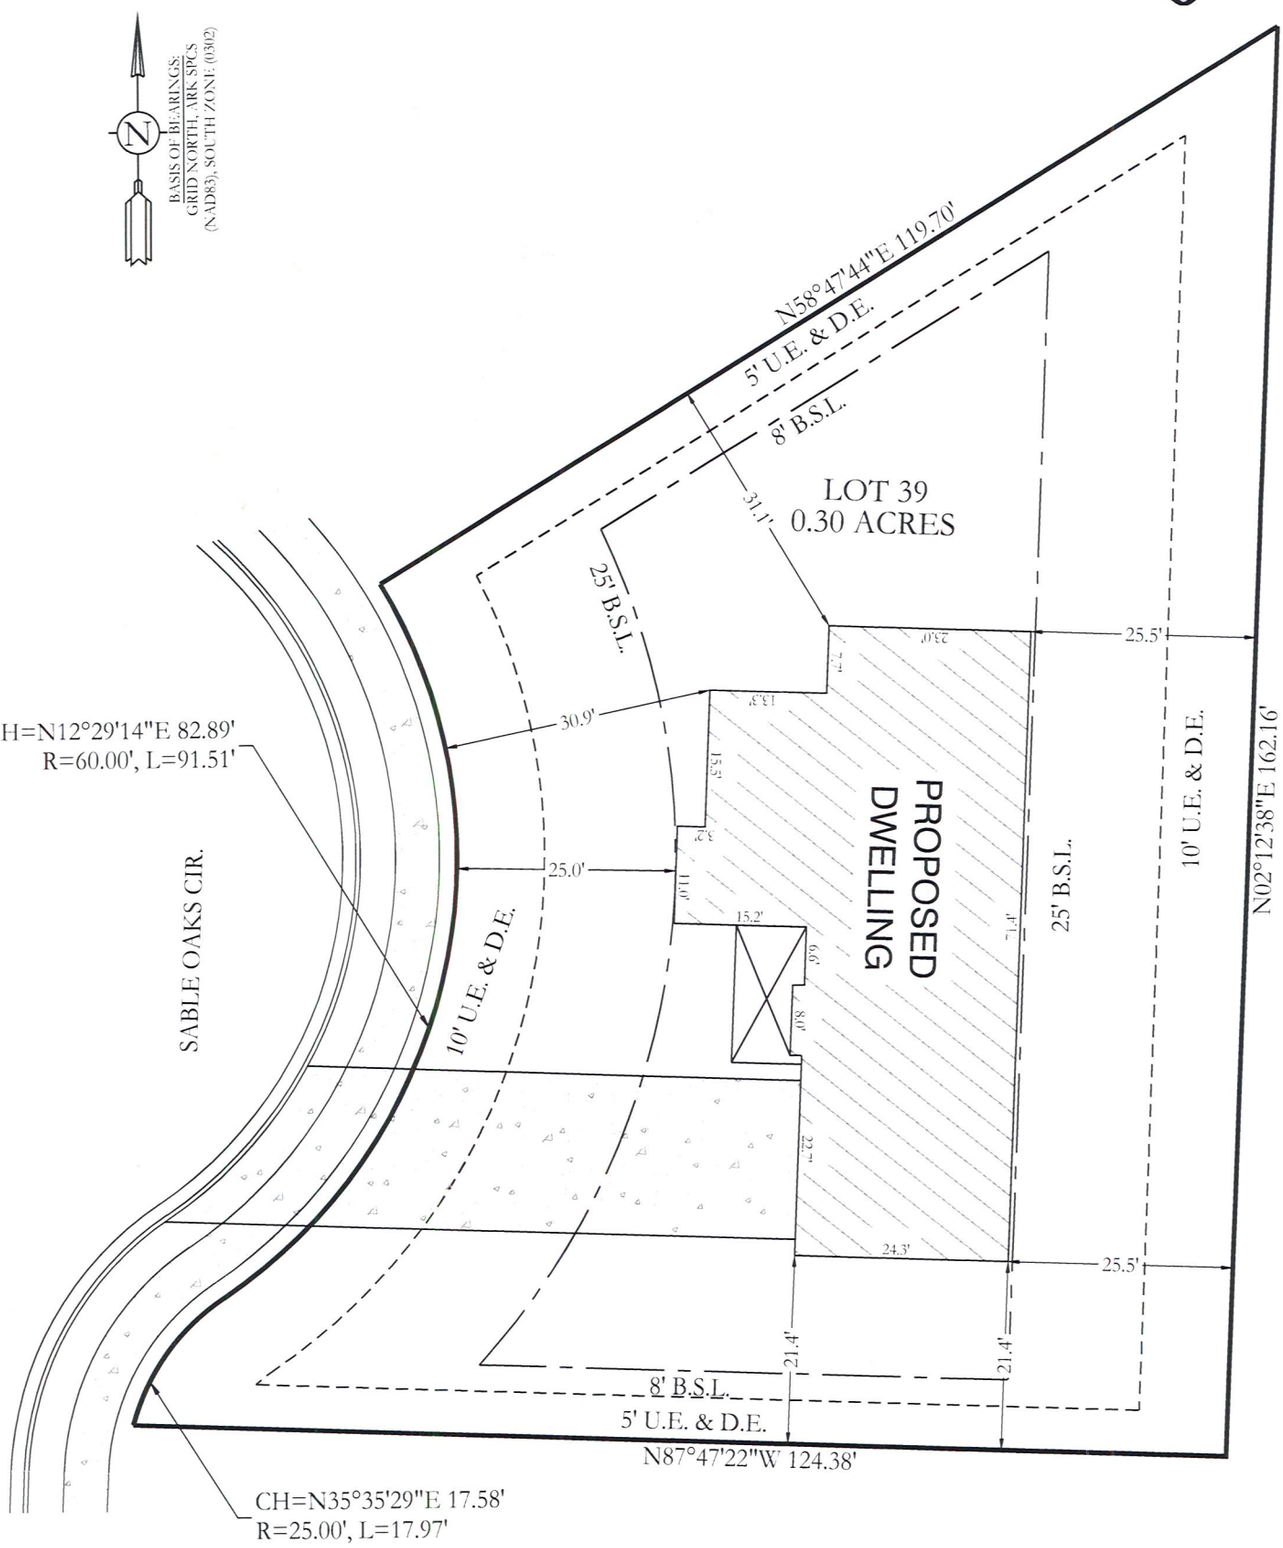

RECORD DESCRIPTION

LOT 39, STONEYBROOK PH 6, A SUBDIVISION IN BRYANT, SALINE COUNTY, ARKANSAS.

This Plot Plan depicts the lot as it appears on the subdivision plat. This drawing does not represent an actual survey.

20' 10' 0 20'

CERTIFICATE OF AUTHORIZATION
HOPE CONSULTING, INC.
No. 1931
ARKANSAS

PLOT PLAN

No portion of the property described hereon lies within the 100 year flood plain, according to the Flood Insurance Rate Map, panel # 05125C0240E, dated: 06/05/2020.

For the Exclusive Use and Benefit of:
Roy West 2112 Sable Oaks

Address Lot 39 Sable Oak
Bryant, AR 72022 Date 6/20/23REV

LEGEND
△ - Computed point
● - Found monument
⊙ - Set #4 RB/Cap #1664
(M) - Measured
(P) - Platted
(R) - Record

Drawn By MD
Checked By WCS