811 Know what's below. Call before you dig.

RECORD PROPERTY DESCRIPTION
SALINE COUNTY INSTRUMENT DEED 2024-000492

A PART OF THE NW 1/4 NE 1/4, SECTION 28, TOWNSHIP 1 SOUTH, RANGE 14 WEST, SALINE COUNTY, ARKANSAS DESCRIBED AS FOLLOWS: COMMENCING AT THE NORTHWEST CORNER OF THE NW 1/4 NE 1/4, SECTION 28, THENCE RUN SOUTH 479.0 FEET; THENCE RUN EAST 1014.5 FEET; THENCE RUN SOUTH 01 DEG. 35 MIN. 40 SEC. EAST 356.72 FEET TO A POINT OF BEGINNING; THENCE RUN SOUTH 01 DEG. 35 MIN. 40 SEC. EAST, 212.25 FEET TO A POINT, THENCE RUN WEST 307.85 FEET; THENCE RUN NORTH 02 DEG. 35 MIN. 29 SEC. WEST 212.25 FEET; THENCE RUN EAST 307.85 FEET TO THE POINT OF BEGINNING.

SURVEY DETAILS AND NOTES
OWNER OF RECORD: KALKBRENNER COMPANY LLC
PHYSICAL ADDRESS: 1710 SHOAL RD, BRYANT, 72022
COUNTY PARCEL TAX ID: 840-14867-000

ALL DIMENSIONS LISTED ARE AS MEASURED BY THIS SURVEYOR UNLESS OTHERWISE NOTED. FOR RECORD DIMENSIONS SEE DOCUMENTS OF RECORD.

OWNERSHIP INFORMATION, IF SHOWN, IS LISTED AS PUBLISHED BY THE LOCAL COUNTY TAX ASSESSOR AND IS LISTED FOR REFERENCE ONLY. NO STATEMENTS OF OWNERSHIP, RIGHTS, OR INTERESTS ARE MADE.

THIS SURVEY IS BASED ON PUBLIC RECORDS AND/OR TITLE INVESTIGATIONS FURNISHED BY THIRD PARTIES. NO INDEPENDENT SEARCH OR INVESTIGATION HAS BEEN MADE BY THIS FIRM FOR ANY RECORDS, PUBLIC OR PRIVATE. LISTED REFERENCE DOCUMENTS HEREON WERE USED AND CONSIDERED AS A PART OF THIS SURVEY; HOWEVER OTHER RECORDS, IF ANY, COULD FURTHER AFFECT THIS SURVEY. NO STATEMENT OR GUARANTEES OF OWNERSHIP, RIGHTS, OR OTHER INTERESTS ARE MADE BY THIS SURVEY PLAT.

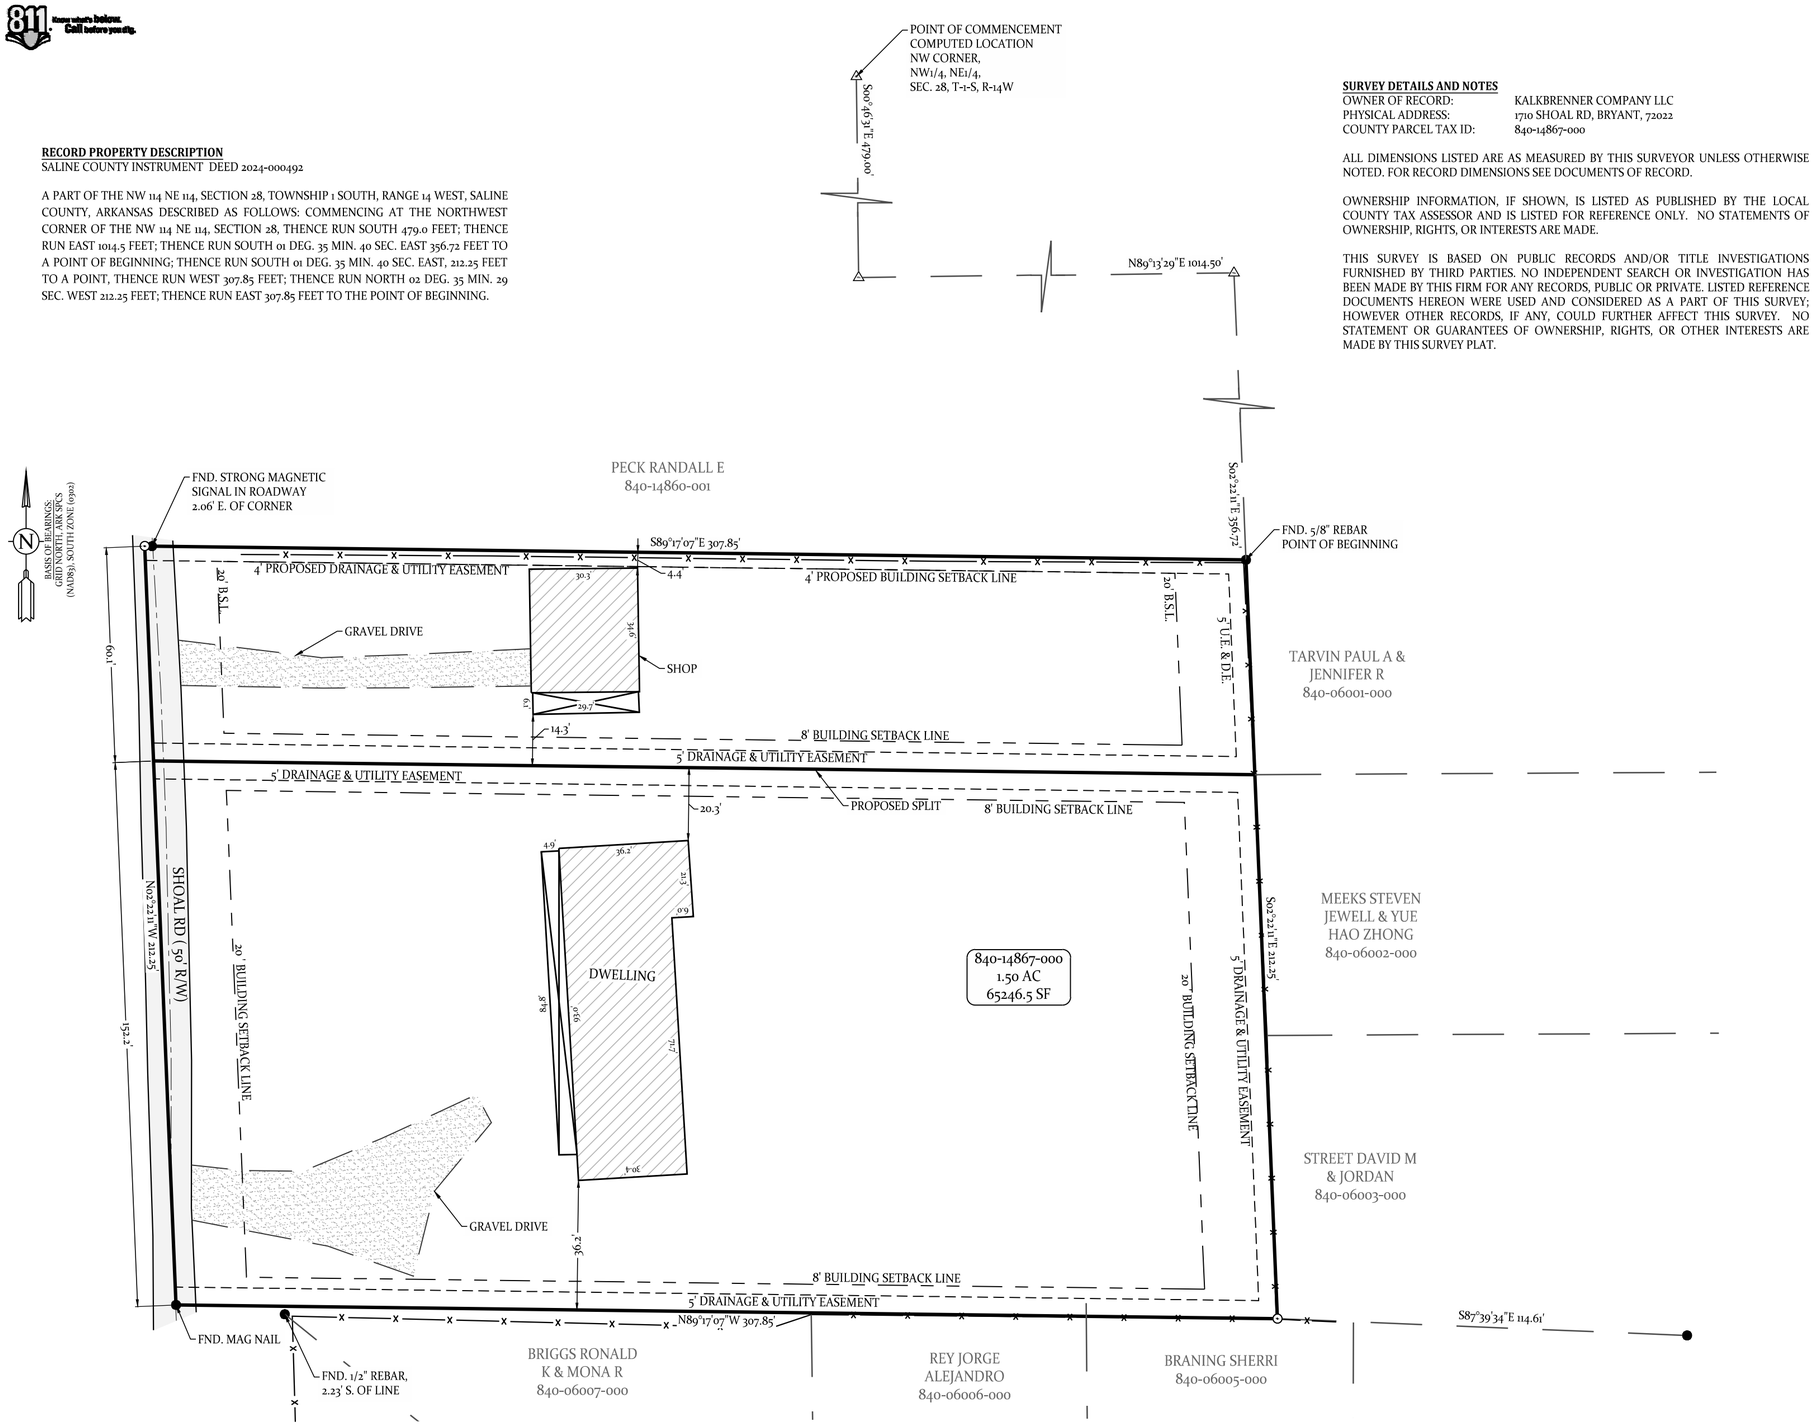

VICINITY MAP

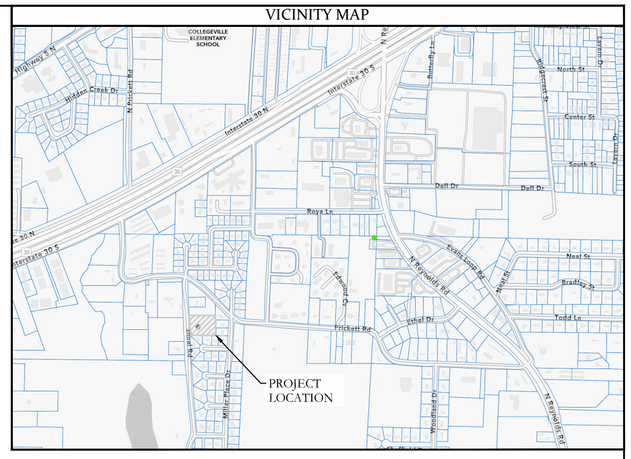

CERTIFICATE OF OWNER:

We, the undersigned, owners of the real estate shown and described herein do hereby certify that we have caused to be laid off, platted and subdivided, and to hereby lay off, plat and subdivide said real estate in accordance with the plat.

Date of Execution _____ Name: _____

Source of Title: DEED 1995-23843

CERTIFICATE OF FINAL SURVEYING ACCURACY:

I,William Corbitt R. Shoffner, hereby certify that this plat correctly represents a survey and a plan made by me or under my supervision; that all monuments shown hereon actually exist and their location, size, type and material are correctly shown; and that all interior lot lines have been adjusted to "as built conditions" and are accurately described on the plat and identified on the ground in terms of length and direction of the property sides.

Date of Execution _____

_____
William Corbitt R. Shoffner
Registered Professional
Land Surveyor No. 1664 Arkansas

CERTIFICATE OF AUTHORIZATION
HOPE CONSULTING, INC.
No. 1931
ARKANSAS

REGISTERED
STATE OF ARKANSAS
No. 1664
SIGNATURE
WILLIAM CORBITT R. SHOFFNER
PROFESSIONAL LAND SURVEYOR

CERTIFICATE OF FINAL PLAT APPROVAL:

Pursuant to the City of Bryant Subdivision Rules and Regulations, this document was given approval by the Bryant Planning Commission at a meeting held _____, 20_____. All Documents are hereby accepted, and this certificate is hereby executed under the authority of said rules and regulations.

Date of Execution _____

_____
Name
Bryant Planning Commission Chairman

FLOOD ZONE INFORMATION

NO PORTION OF THE PROPERTY DESCRIBED HEREON LIES WITHIN A SPECIAL FLOOD HAZARD AREA, ACCORDING TO THE FEMA FLOOD INSURANCE RATE MAP LISTED BELOW:
PANEL # 05125C0360E, DATED: 06/05/2020 .

0 15' 30' 60'
SCALE: 1" = 30'

LEGEND

●	Found Monument
⊙	Set 1/2" Rebar #1664
△	Computed Point Location
(M)	Measured by Surveyor
(R/D/P)	Record/Deed/Plat Measurements
B.S.L.	Building Setback Line Restriction
U.E./D.E.	Utility/Drainage Easement
	Property Boundary Line
—x—x—	Fence Lines
— · —	Centerlines
	Parcel Lines/Misc Lines

HOPE CONSULTING
ENGINEERS • SURVEYORS
129 North Main Street
Benton, Arkansas 72015
Office: (501) 315-2626 | Fax: (501) 315-0024
www.HopeConsulting.com

SPLIT SURVEY

PART OF THE NW 1/4 NE 1/4, OF SECTION 28, TOWNSHIP 01 SOUTH, RANGE 14 WEST, SALINE COUNTY, ARKANSAS.

FOR USE AND BENEFIT OF:
MATTHEW KALKBRENNER

1710 SHOAL ROAD, BRYANT, ARKANSAS, 72022

DATE: 08-06/2024	CAD BY: OV	PROJECT NUMBER:
REVISED:	CHECKED BY:	24-0903
SHEET: 1 OF 1	SCALE: 1" = 30'	

AR STATE LAND SURVEY FILING CODE: 500 - 01S - 14W - 0 - 28 - 140 - 62 - 1664

Z:\Land Projects 2024\Surveys\2024-24-0903 Boundary - Replat 1710 Shoal Rd, Bryant\SURVEY\DWG\24-0903 Boundary - Replat 1710 Shoal Rd, Bryant.dwg | Plotted: 8/6/2024 9:13 AM | ©2024 Hope Consulting, Inc.